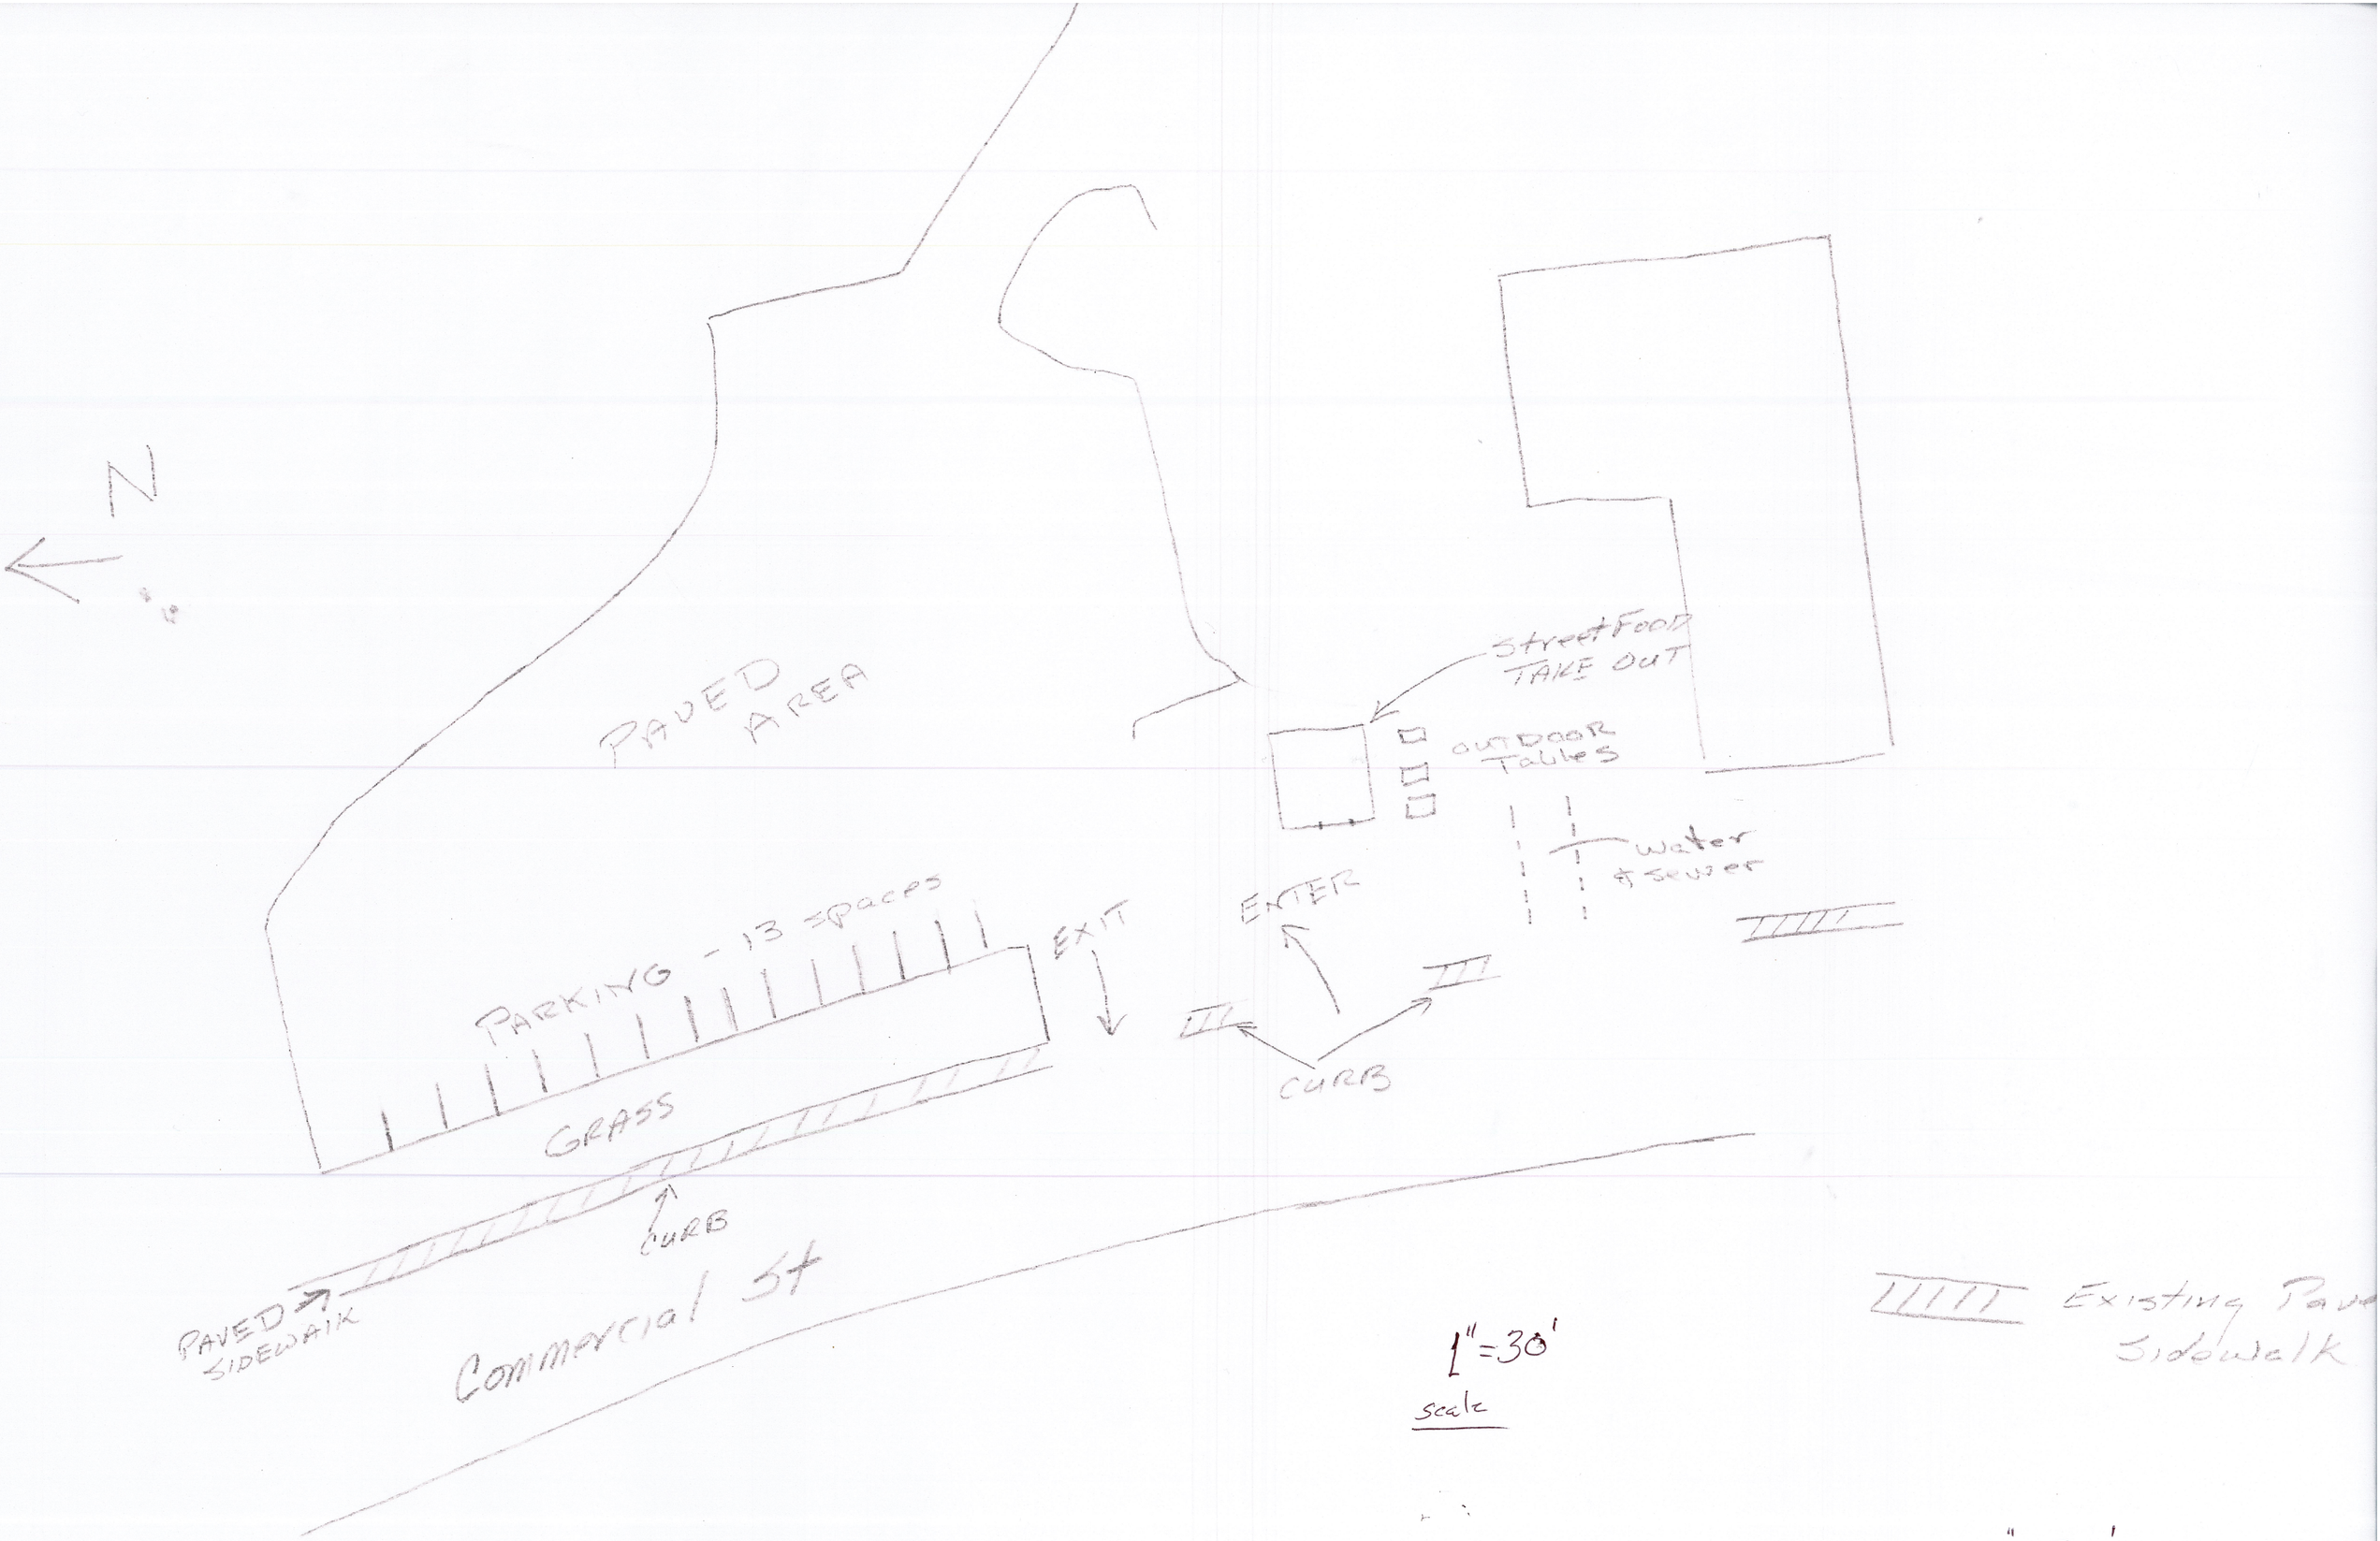
N
PAVED AREA
Street Food TAKE OUT
outdoor Tables
water & sewer
EXIT
ENTER
PARKING - 13 spaces
GRASS
CURB
CURB
PAVED SIDEWALK
Commercial St
Existing Pave
Sidewalk
1" = 30'
scale